GNV ATO and BHS PROJECT - SITE/CIVIL WORK

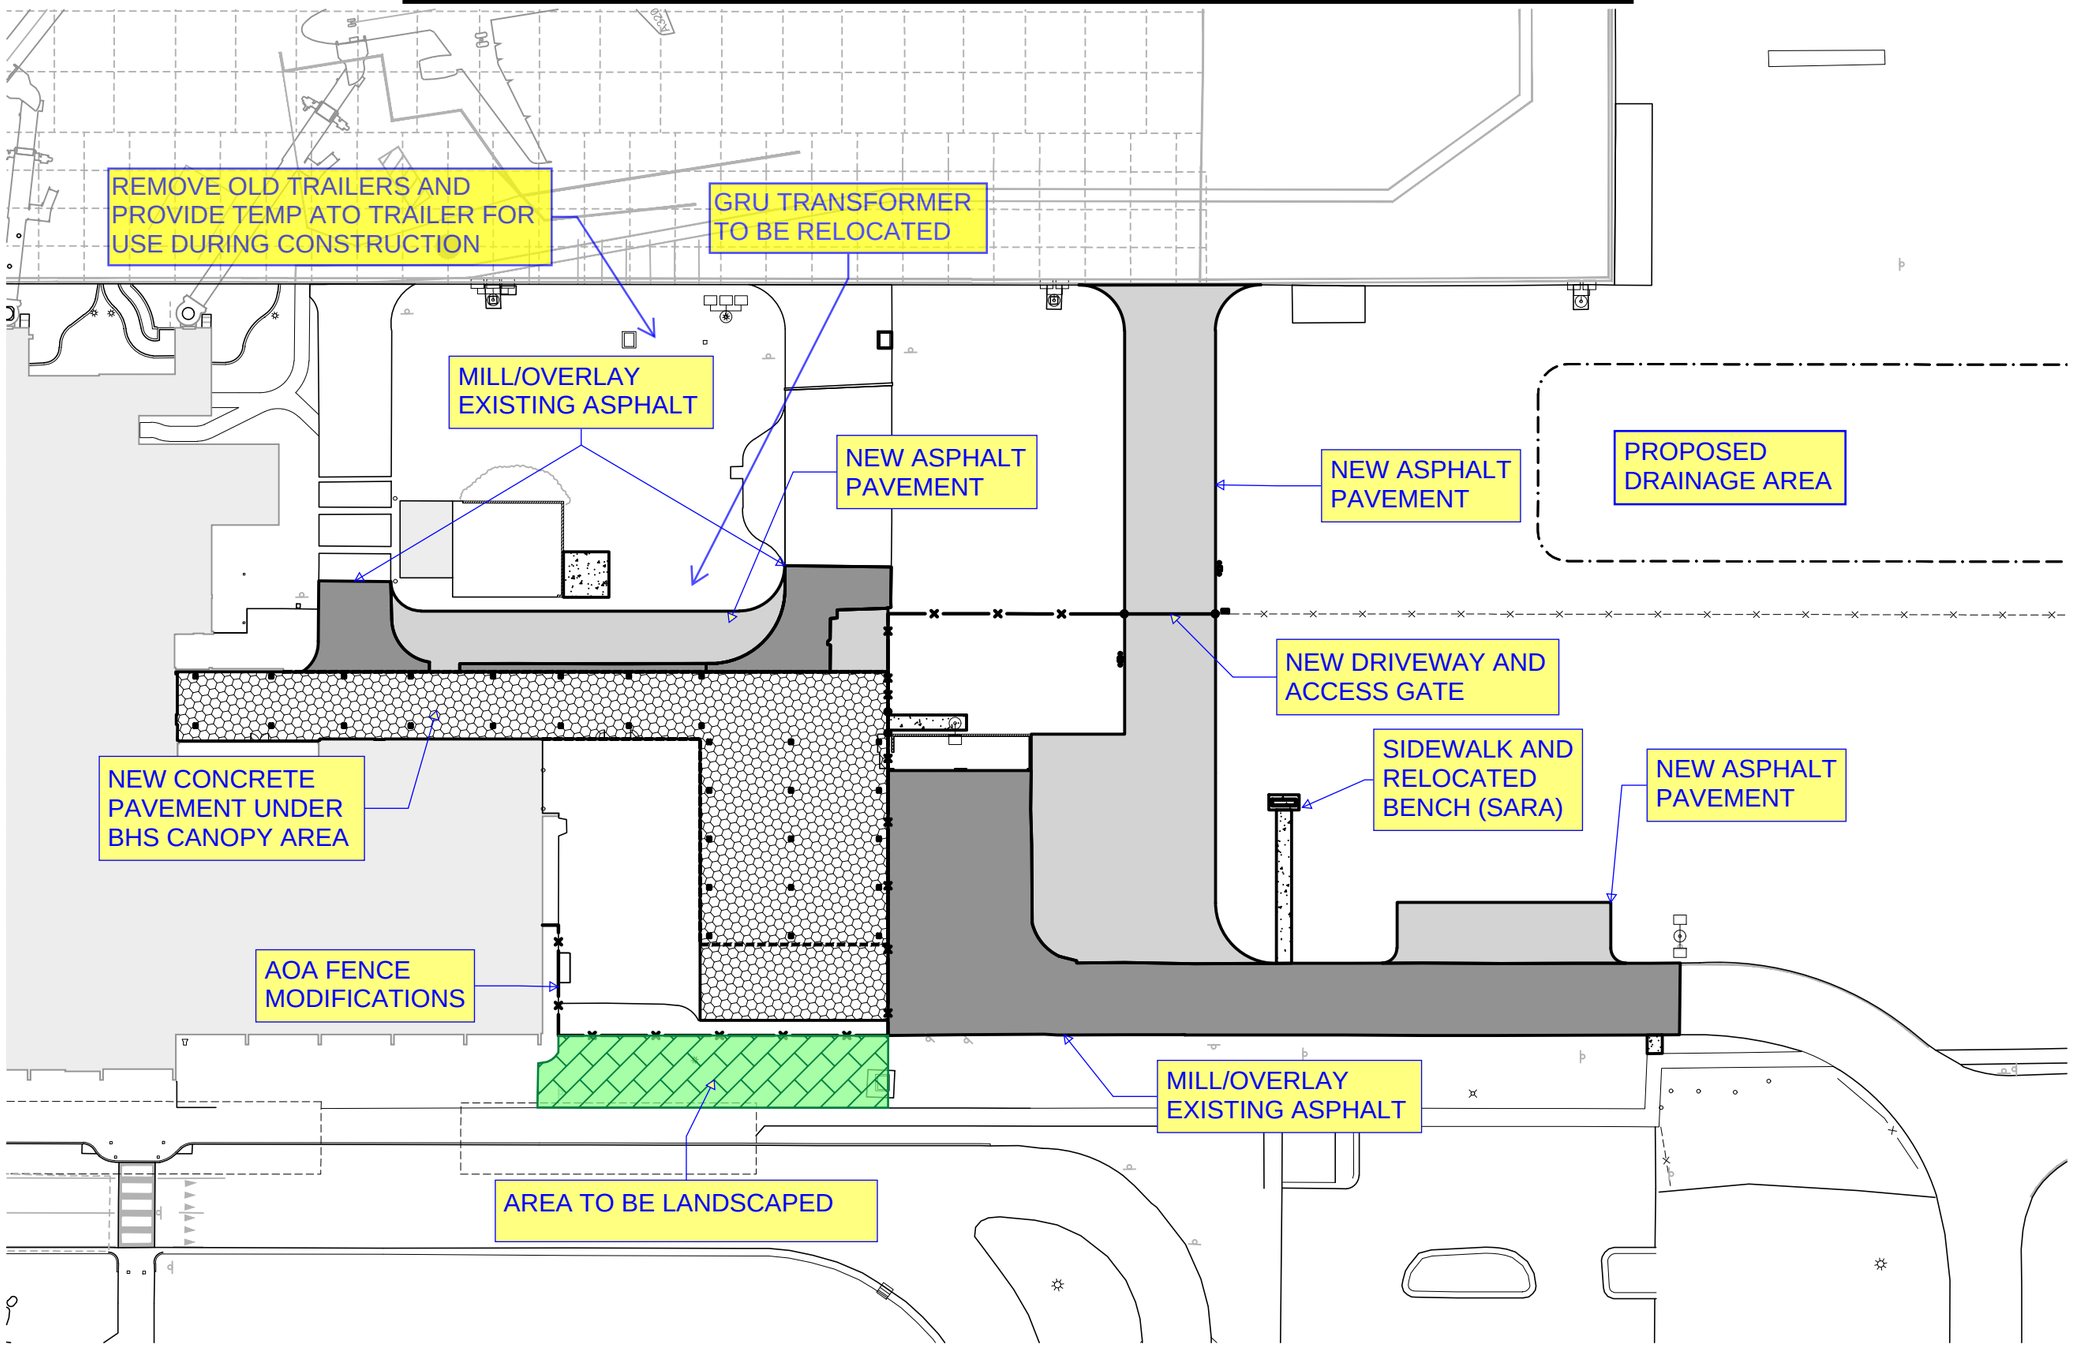

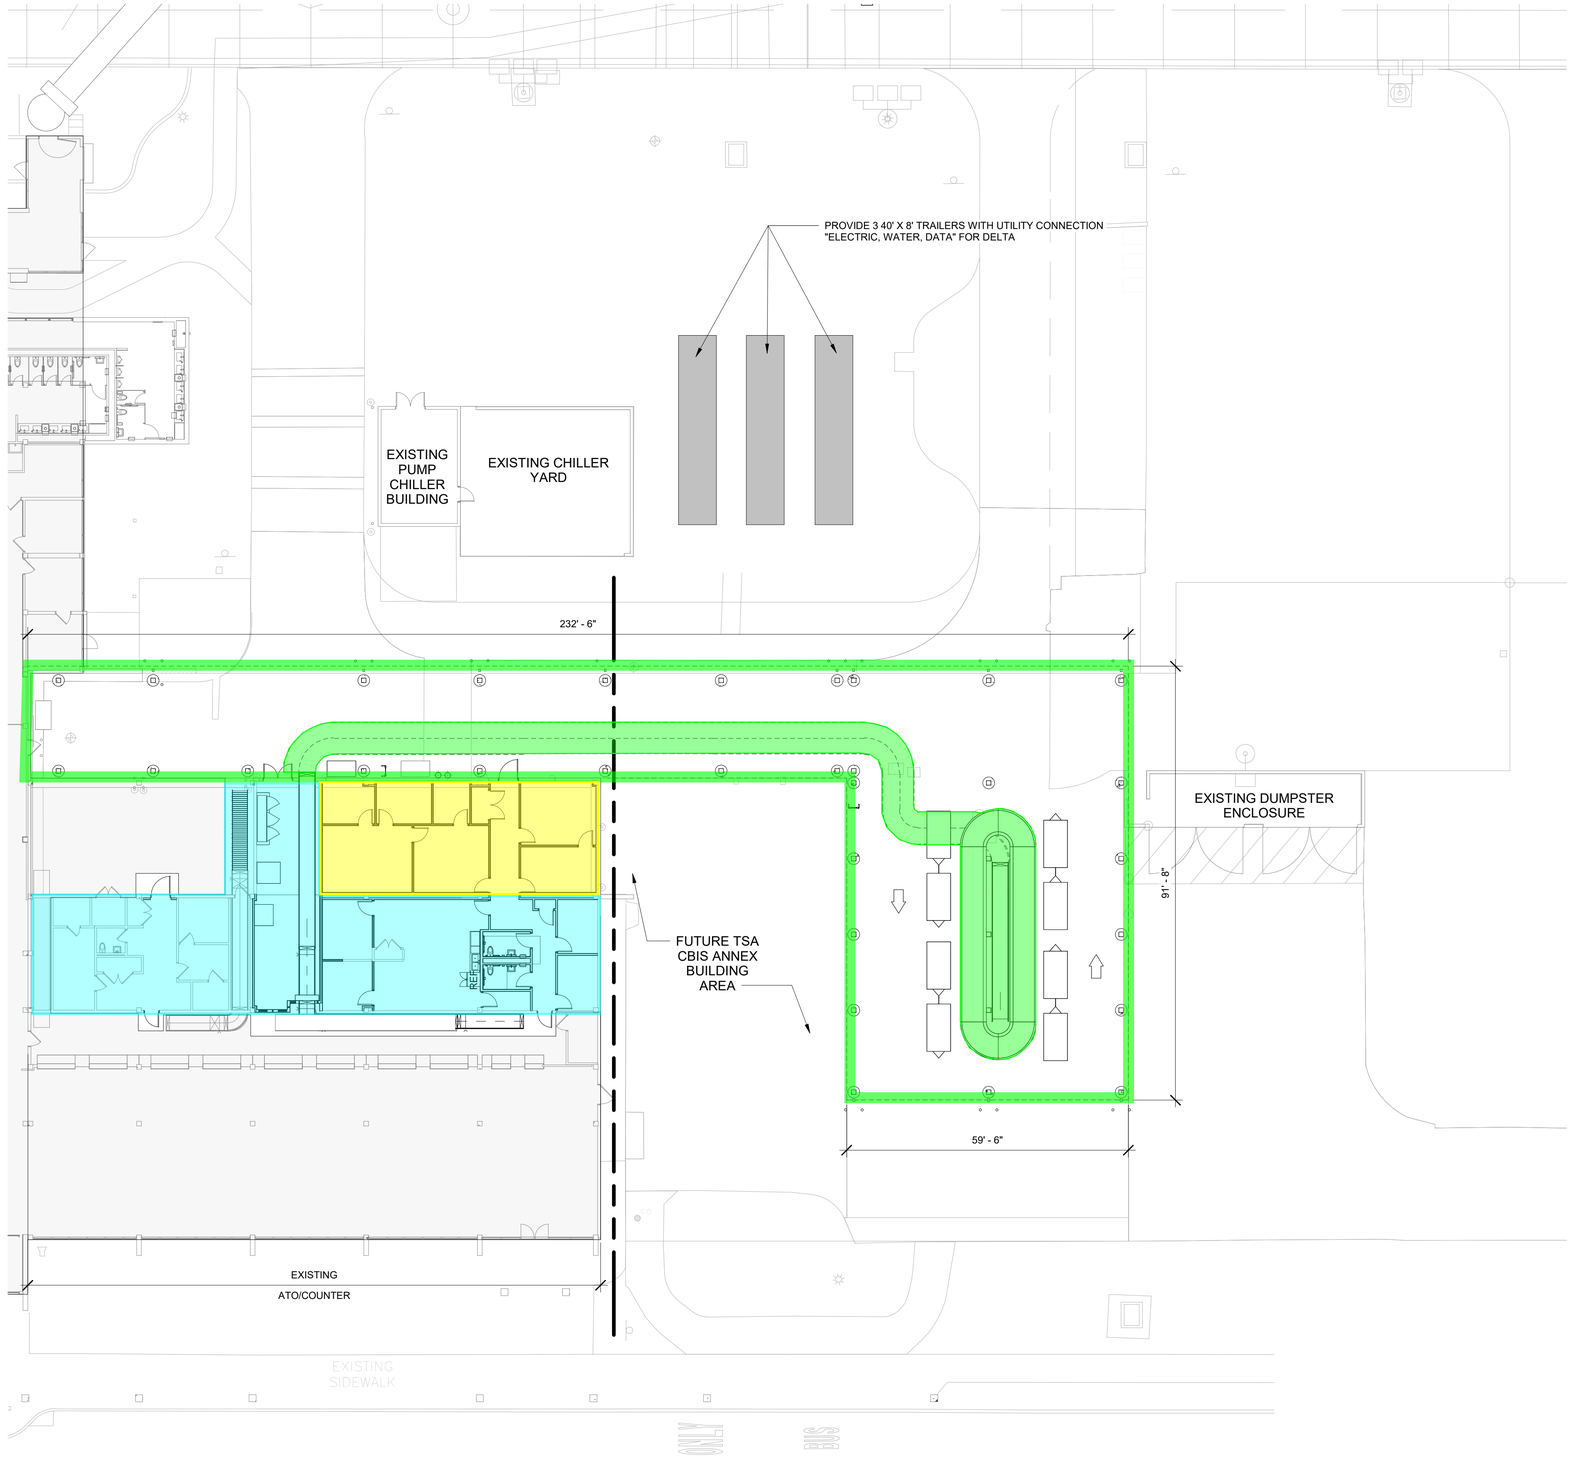

N
TRUE

1 A1.00 OVERALL ATO/BAGGAGE PLAN
SCALE: 1/16" = 1'-0"

GRAPHIC SCALE

0 16 32 48

KEY PLAN - NTS

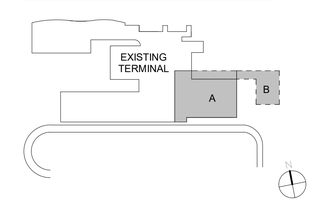

GAINESVILLE REGIONAL AIRPORT
3880 NE 39th Ave
Gainesville, Florida
32609

AECOM
7650 W Courtney Campbell
Causeway
Tampa, FL 33607
www.aecom.com

AECOM CA #: 8115

CONSULTANT

REGISTRATION AR99099
MIGUEL SANCHEZ

NOT FOR CONSTRUCTION

ISSUE/REVISION

REV NO.	DATE	DESCRIPTION	ISS BY

PROJECT:
ATO AND BHS EXPANSION PHASE 1

SHEET TITLE:
OVERALL BAGGAGE FLOOR PLAN/SITE

DRAWN BY: MS	DATE: 9/9/2022	SCALE(S) NOTED ON THIS SHEET ARE BASED ON A FULL SIZE SHEET
CHECKED BY: MS		SCALE: 1/16" = 1'-0"

SHEET NUMBER: **A1.00**

Last Plotted: 9/13/2022 9:24:08 AM
Filename: Autodesk Docs://BP-AMER (USA) [06673906-GNV TO45 BHS ATO PH IV/GNV_BHS_ATO-ARCH_R22.rvt
THE OFFICIAL RECORD OF THIS SHEET IS THE ELECTRONIC FILE DIGITALLY SIGNED AND SEALED UNDER RULE 61G15-23.004, F.A.C.
Printed on ___% Post-Consumer Recycled Content Paper
©2016 AECOM Corporation

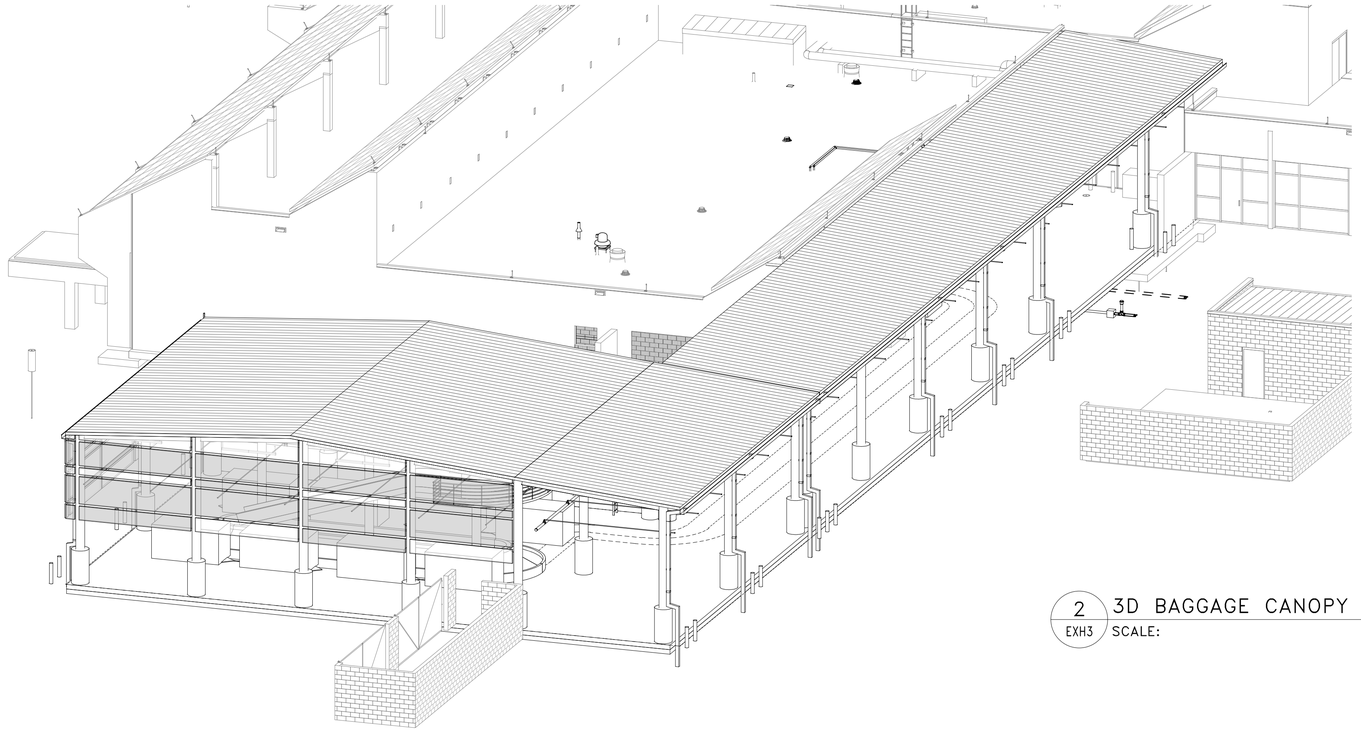

2 EXH3 3D BAGGAGE CANOPY
SCALE:

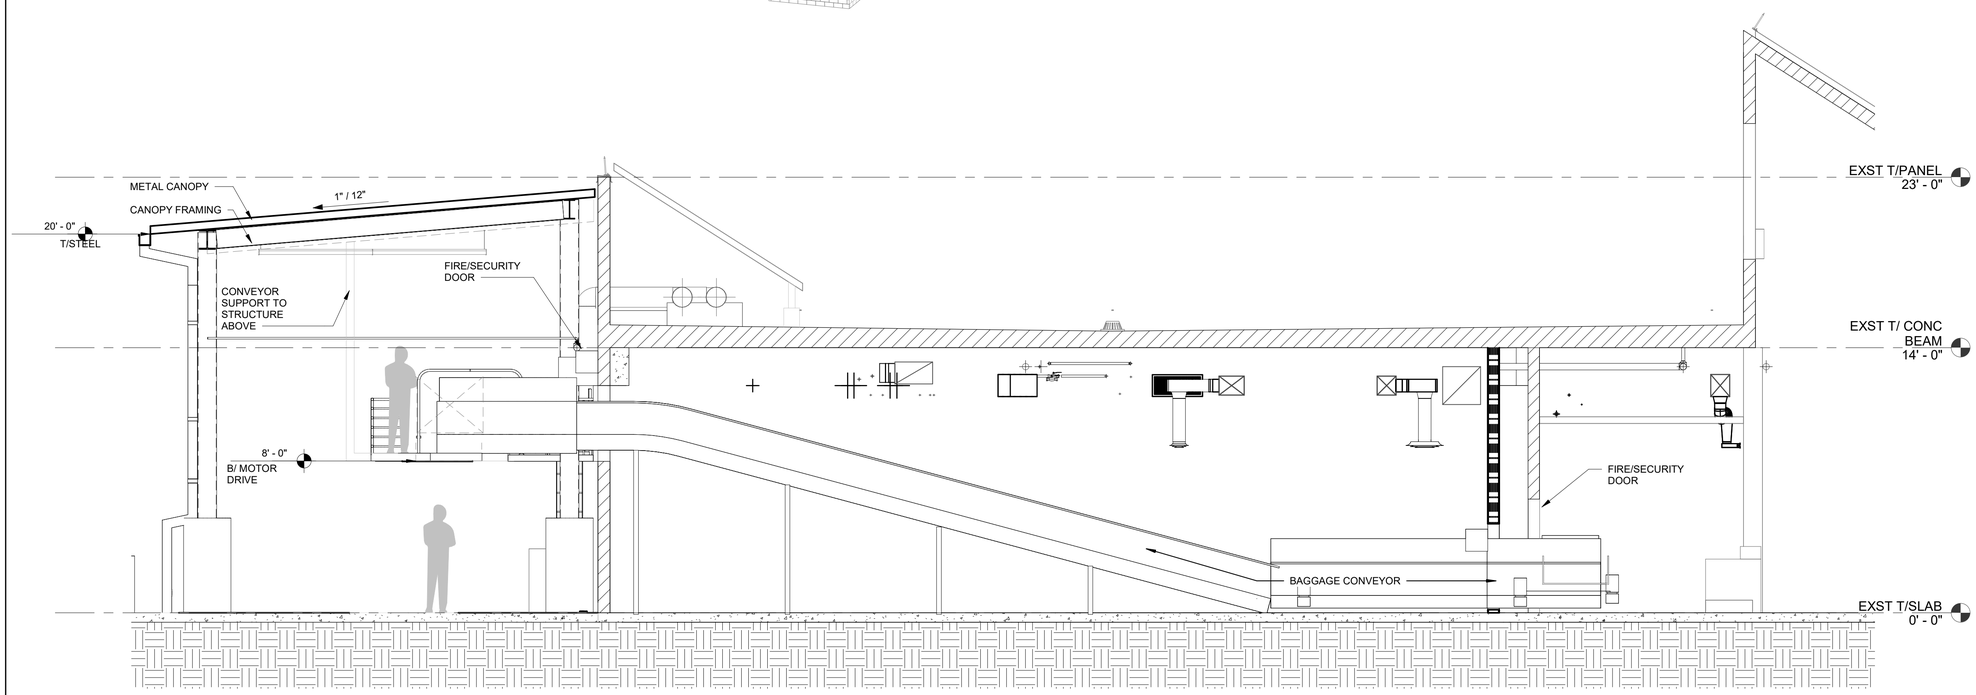

1 EXH3 PARTIAL BLDG SECTION
SCALE: 1/4" = 1'-0"

Last Plotted: 9/13/2022 9:24:14 AM
Filename: Autodesk Docs:/BP-AMER (USA) 60673906-GNV TO45 BHS ATO PH IV/GNV_BHS_ATO-ARCH_R22.rvt

THE OFFICIAL RECORD OF THIS SHEET IS THE ELECTRONIC FILE DIGITALLY SIGNED AND SEALED UNDER RULE 61G15-23.004, F.A.C.

Printed on ___% Post-Consumer Recycled Content Paper

©2016 AECOM Corporation

3880 NE 39th Ave
Gainesville, Florida
32609

GAINESVILLE REGIONAL AIRPORT

AECOM

7650 W Courtney Campbell
Causeway
Tampa, FL 33607
www.aecom.com

AECOM CA #: 8115

CONSULTANT

REGISTRATION **AR99099**
MIGUEL SANCHEZ

NOT FOR CONSTRUCTION

ISSUE/REVISION

REV NO.	DATE	DESCRIPTION	ISS BY

PROJECT:
ATO AND BHS EXPANSION PHASE 1

SHEET TITLE:
3D & BUILDING SECTION

DRAWN BY: MS	DATE: 9/9/2022	SCALE(S) NOTED ON THIS SHEET ARE BASED ON A FULL SIZE SHEET
CHECKED BY: MS		SCALE: 1/4" = 1'-0"

SHEET NUMBER: **EXH3**